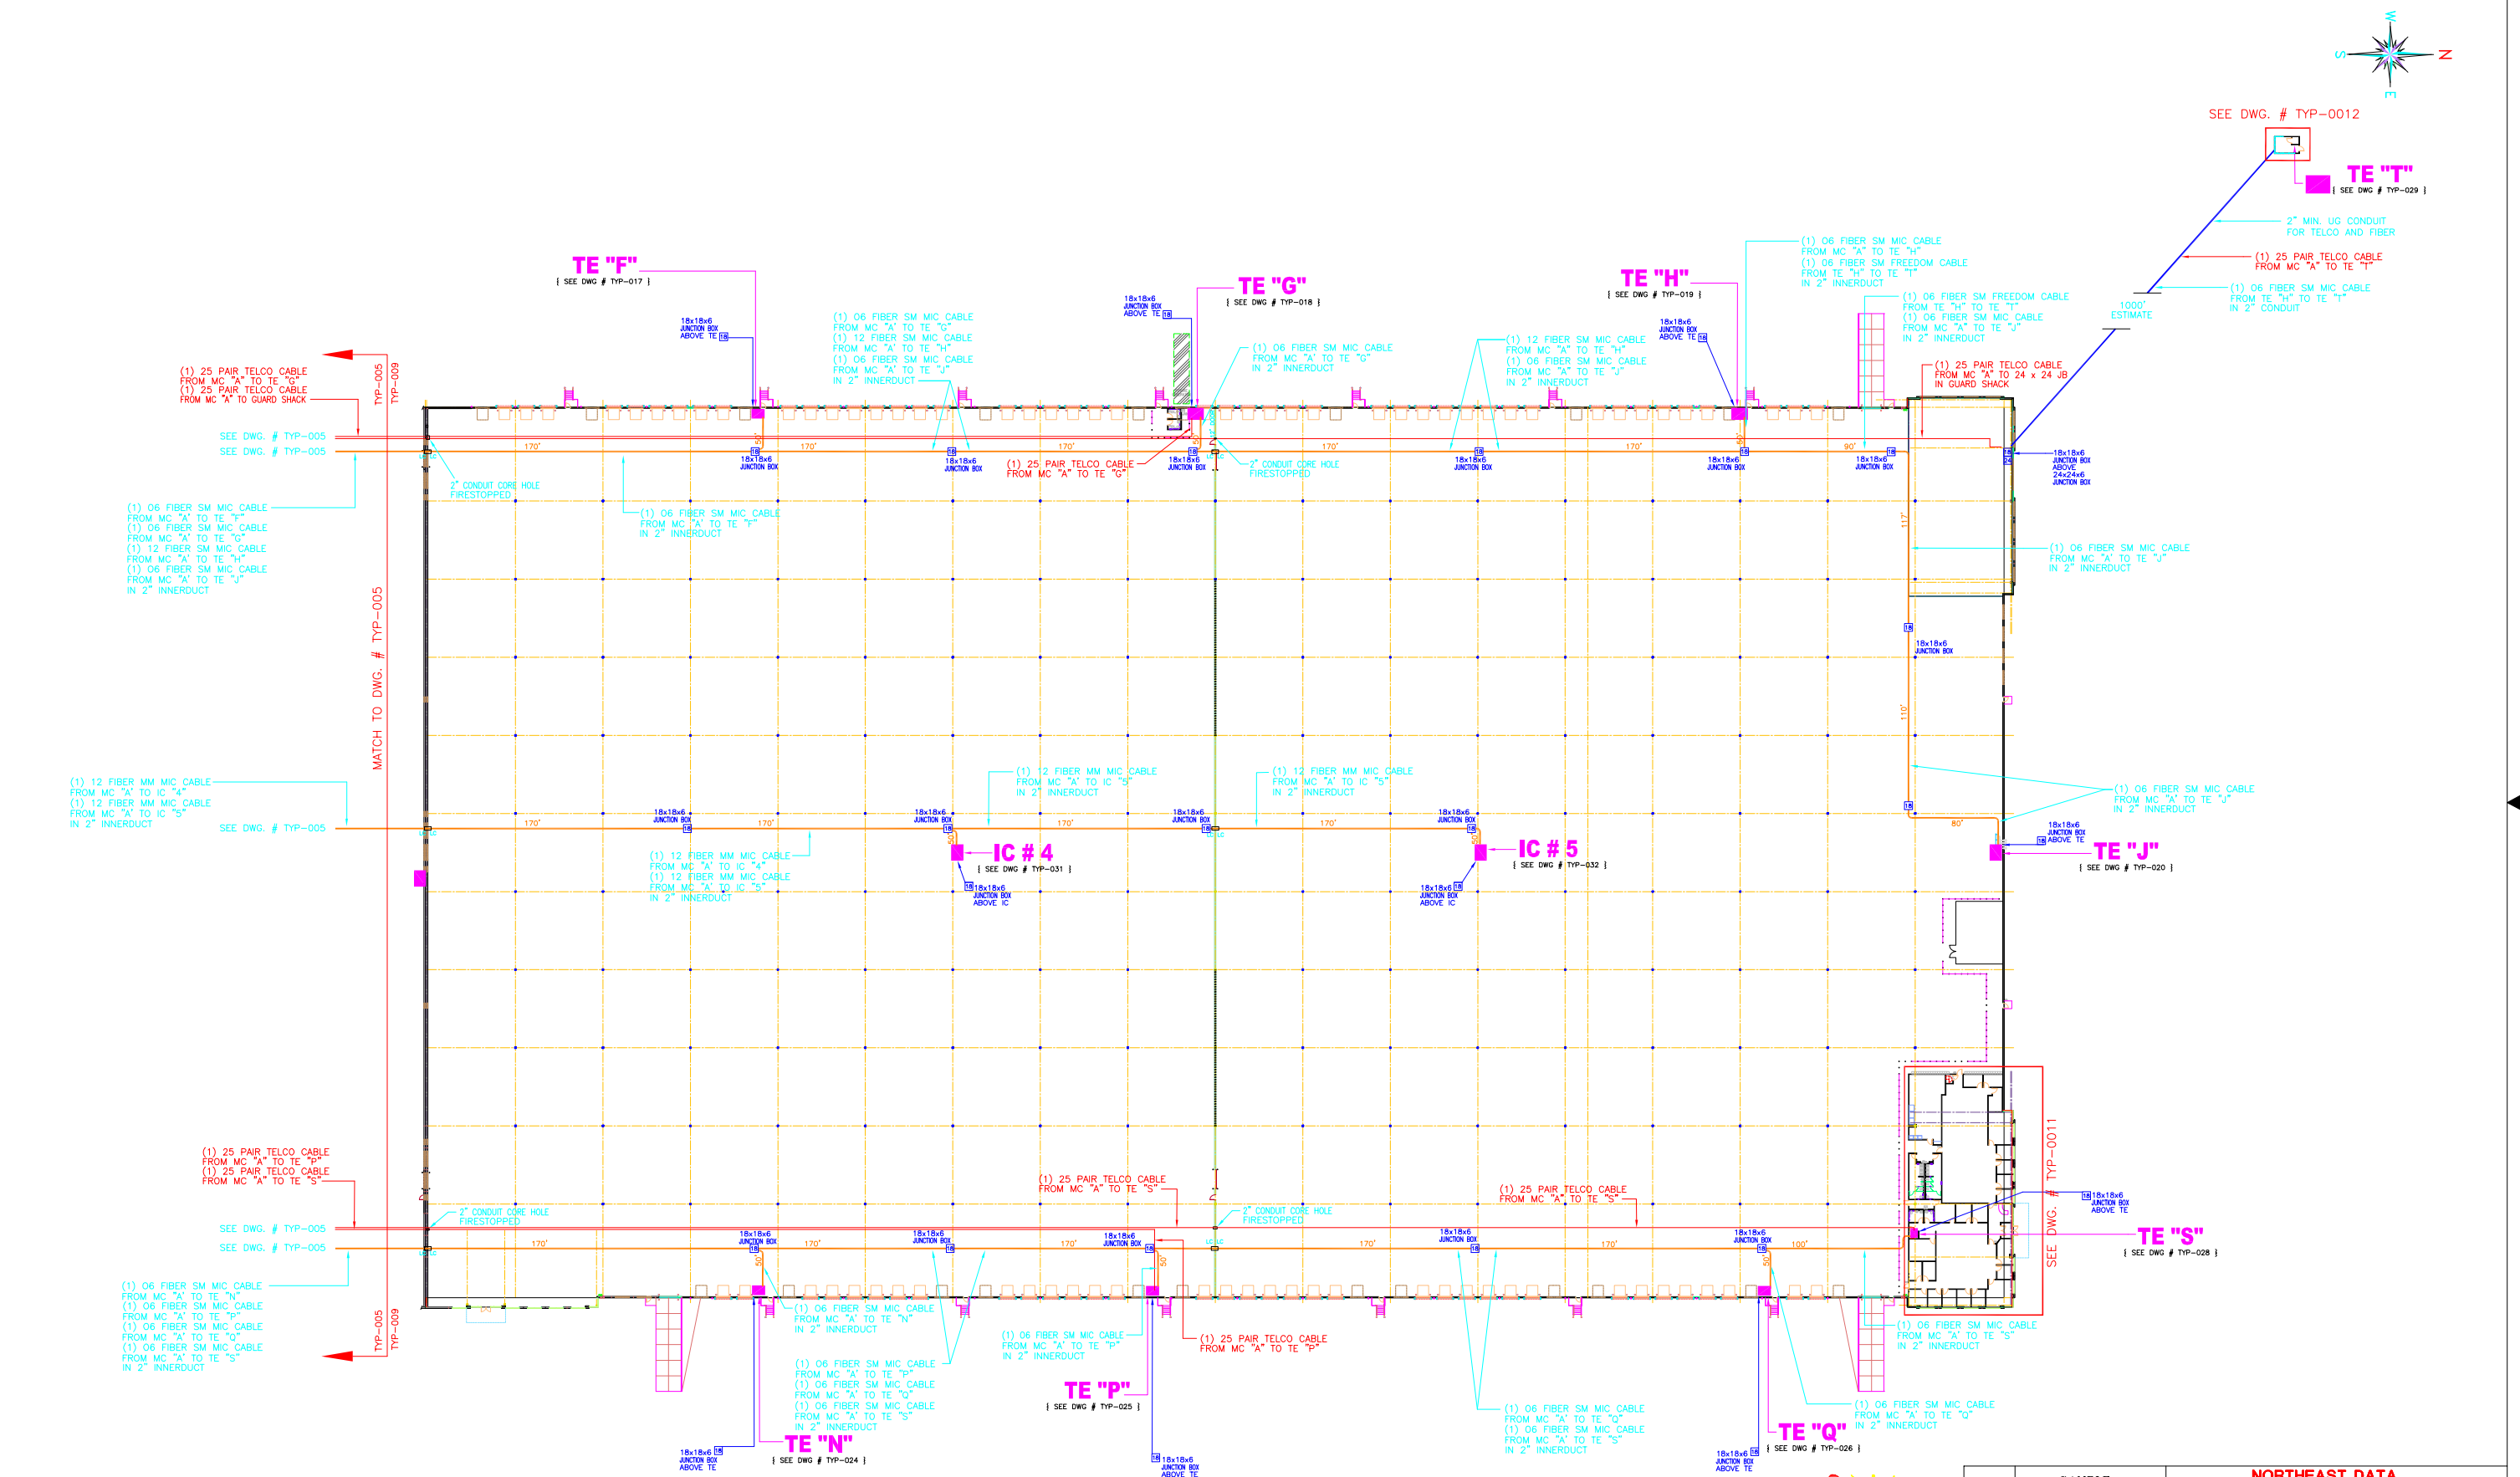

PROJ. NO.	SAMPLE		NORTHEAST DATA 11 SR. 309 SOUTH - SUITE 2 TUNKHANNOCK, PENNSYLVANIA 18657
TITLE	NAME	DATE	DRAWING TITLE
DESIGN ENG.	M. Markowitz	3/4/09	TYPICAL FIBER / INNERDUCT ROUTING LAYOUT
DESIGN ENG.	M. Spadine	3/4/09	
SALES ENG.	J. Parlington	3/4/09	
DRAWN BY	M. Spadine	3/4/09	
SIZE D	SITE CODE SAMPLE	DWG NO. 09-01	REV. N/C
SCALE: AS SHOWN			

Northeast Data