ANALOG DROP LAYOUT

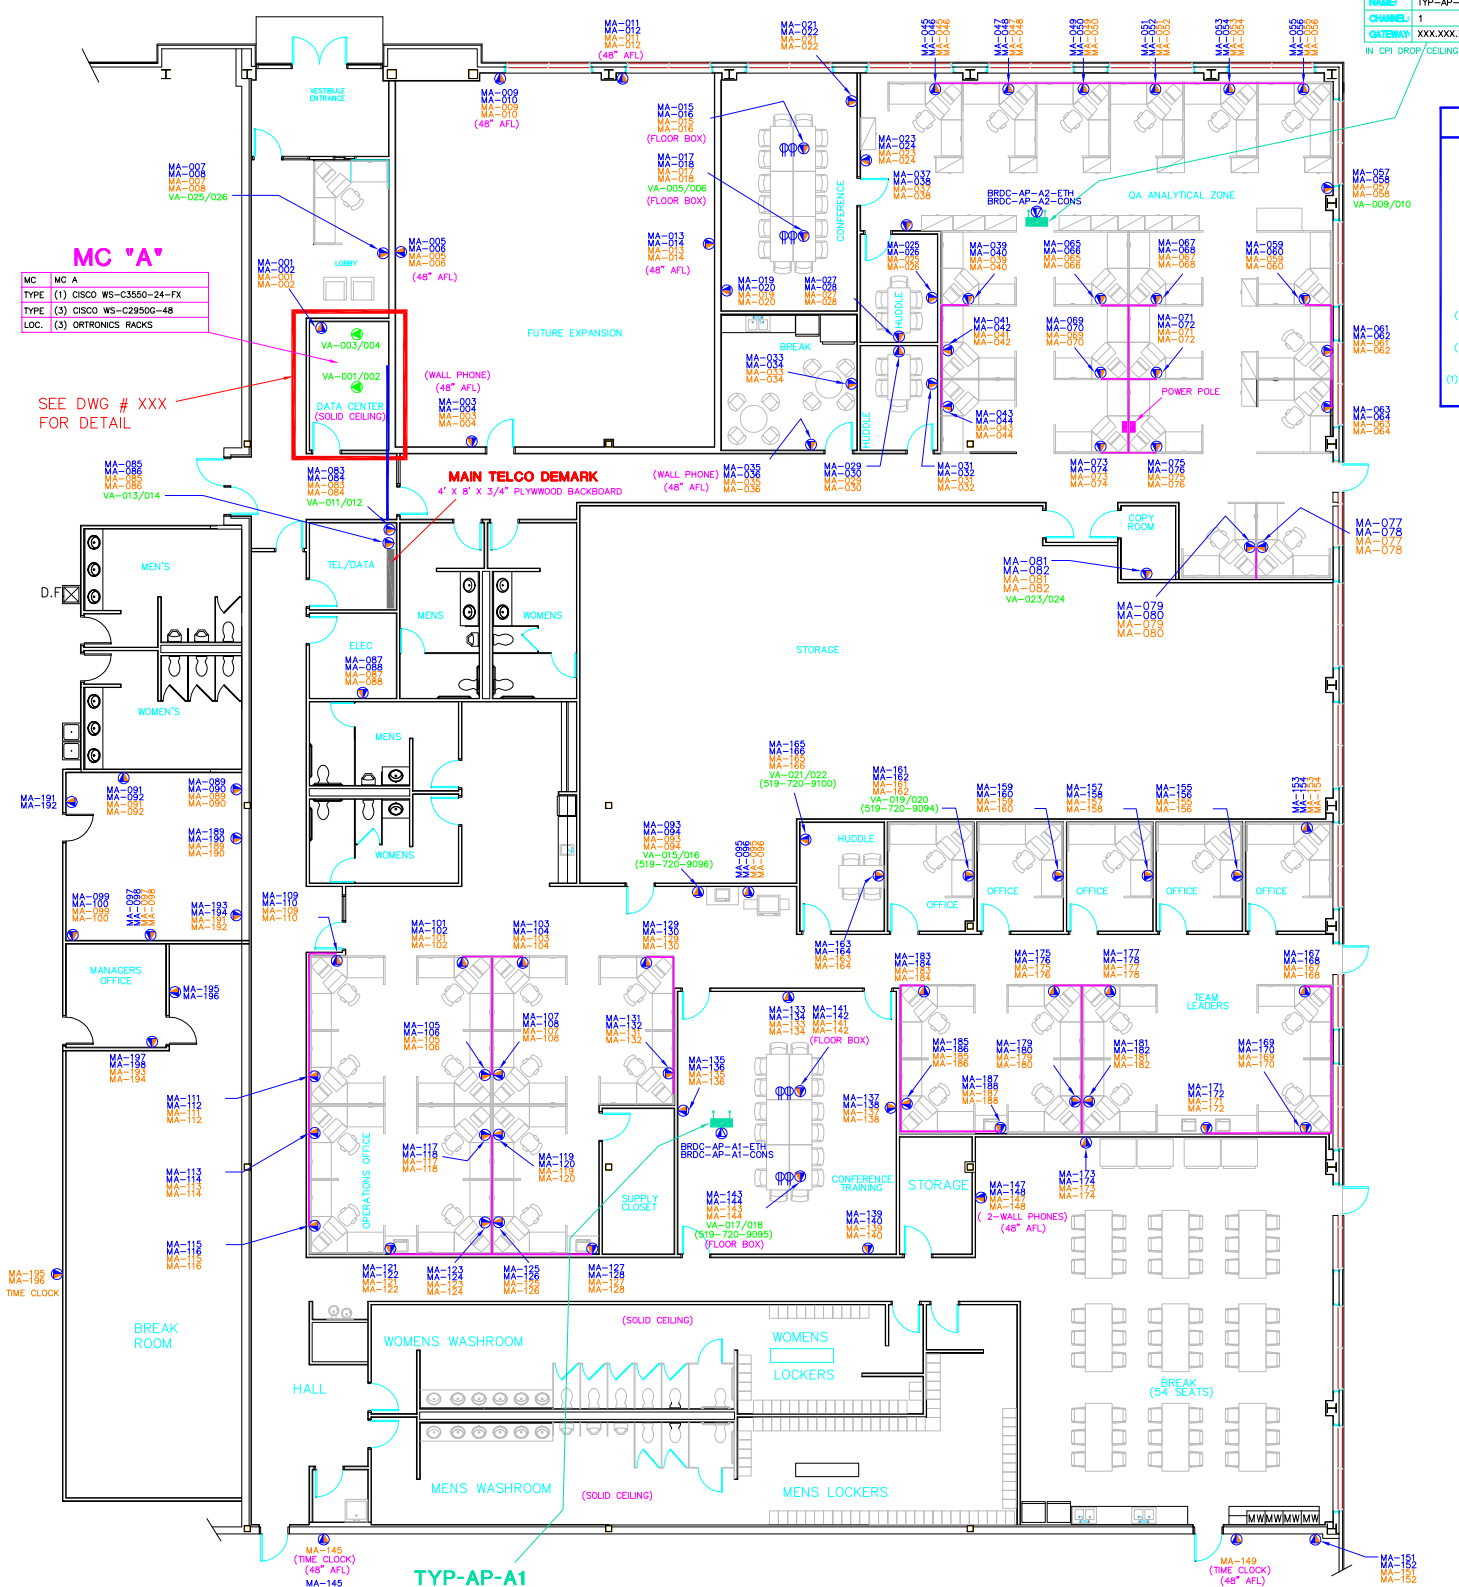

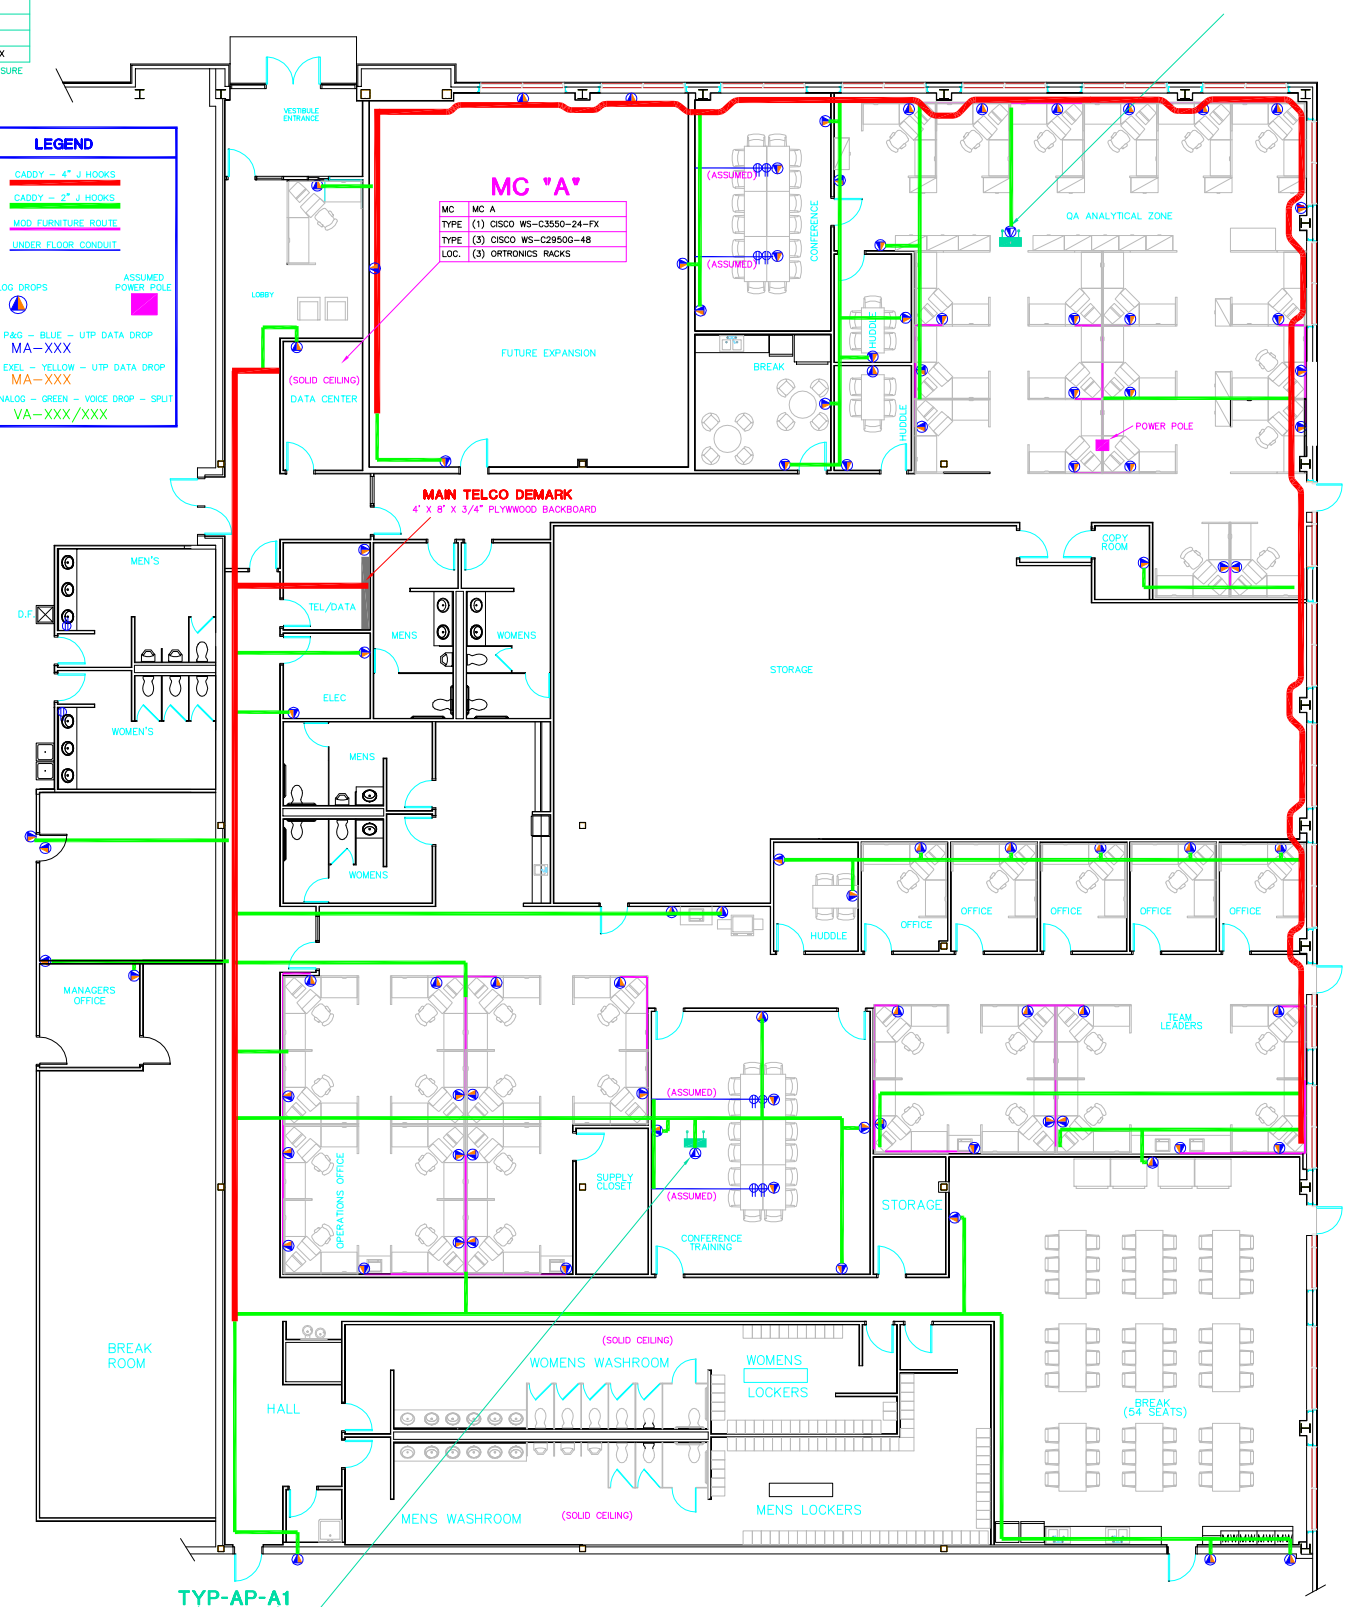

NOTE: ALL CEILING SURFACES ARE DROP CEILING WITH THE EXCEPTION OF THE MAIN DATA CENTER / WASHROOMS WHICH ARE SHEET ROCK CEILINGS
ALL STANDARD DATA CABLING TO ROUTE BACK TO RACK # 2 IN MC "A"
ALL AP DATA CABLING TO ROUTE BACK TO RACK # 1 IN MC "A"
ALL ANALOG LINES TO ROUTE BACK TO MAIN TELCO DEMARK BACKBOARD

CABLE TRAY / CADDY J HOOK ROUTING

PROJ. NO.	SAMPLE		NORTHEAST DATA 11 SR. 309 SOUTH - SUITE 2 TUNKHANNOCK, PENNSYLVANIA 18657		
TITLE	NAME	DATE	DRAWING TITLE: TYPICAL NETWORK DROP LAYOUT		
DESIGN ENG.	M. Markovitz	3/4/09			
DESIGN ENG.	M. Spadine	3/4/09			
SALES ENG.	S. Partington	3/4/09			
DRAWN BY	M. Spadine	3/4/09	SIZE: D	SITE CODE: SAMPLE	DWG NO.: 09-02	REV.: N/C
			SCALE: AS SHOWN		