TE-TYPICAL

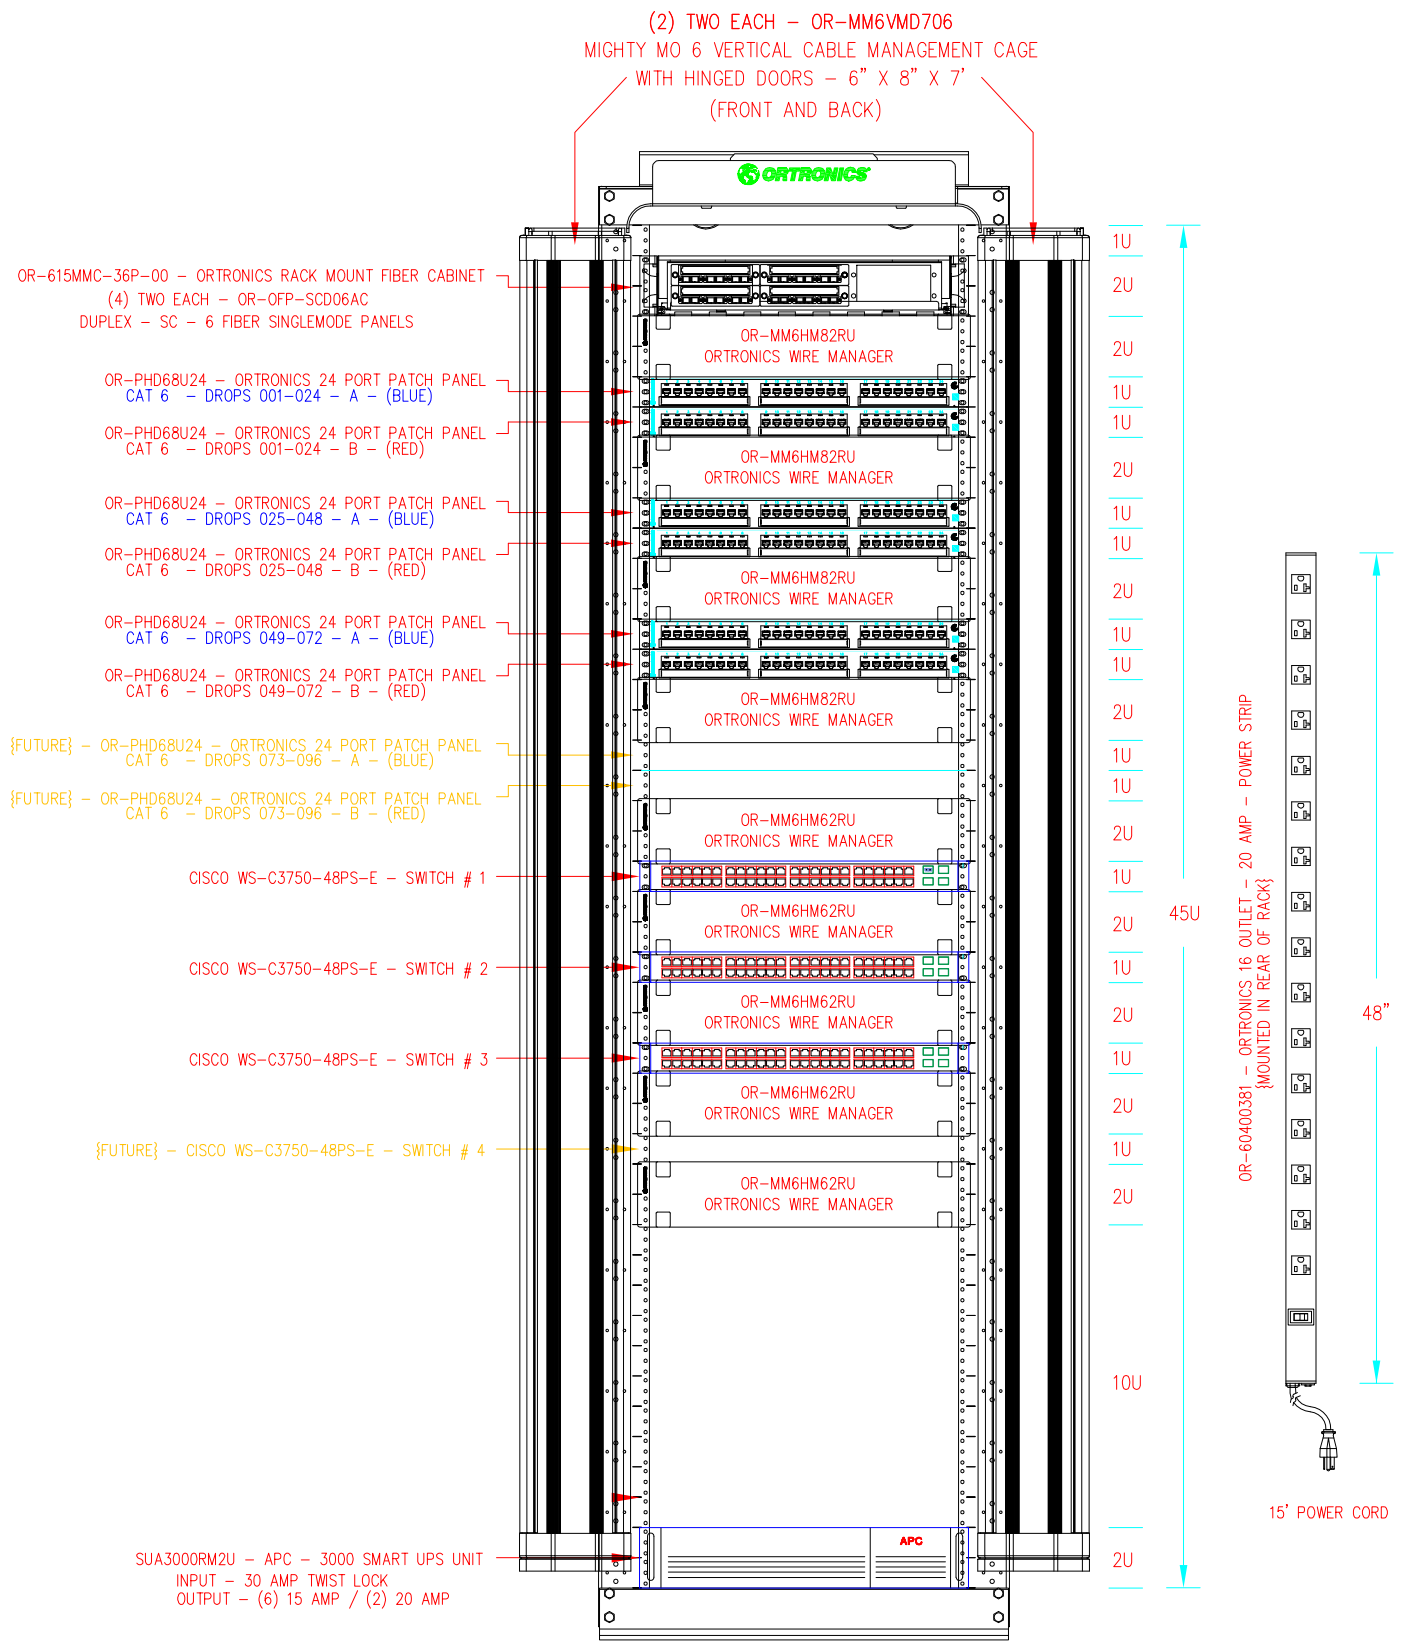

OR-MM6716 – MIGHTY MO 6 CABLE MANAGEMENT RACK
16.25" CHANNEL DEPTH X 7' X 45 RACK UNITS

(1) ONE EACH 30 AMP 110VAC – TWIST LOCK OUTLET NEEDED

TE-TYPICAL

FIBER PATCHING / NETWORK ARCHITECTURE

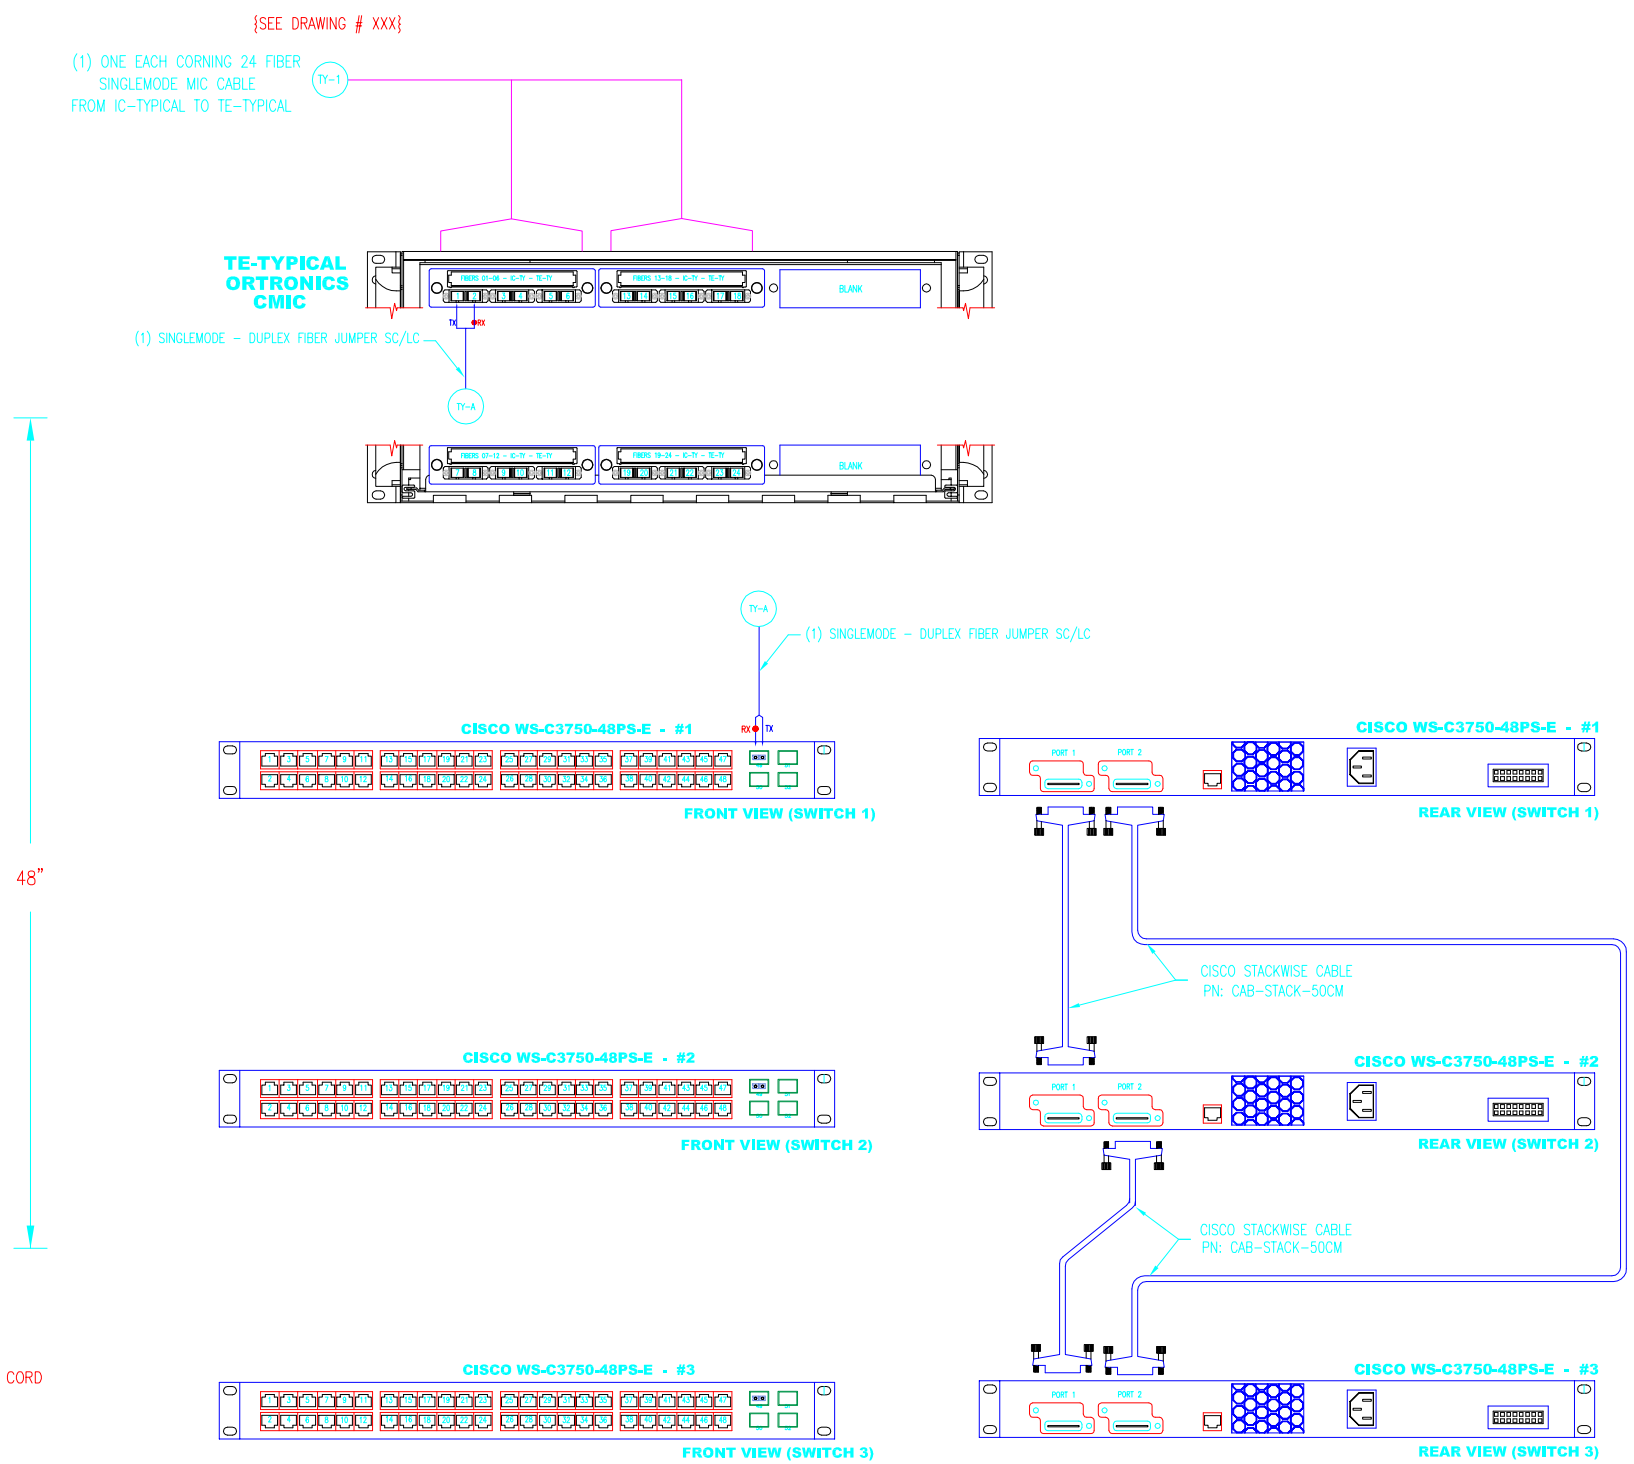

PROJ. NO.	SAMPLE		NORTHEAST DATA 11 SR. 309 SOUTH - SUITE 2 TUNKHANNOCK, PENNSYLVANIA 18657		
TITLE	NAME	DATE	DRAWING TITLE		
DESIGN ENG.	M. Markovitz	3/4/09	TYPICAL NETWORK FLOOR RACK DRAWING		
DESIGN ENG.	M. Spadine	3/4/09			
SALES ENG.	S. Parlington	3/4/09			
DRAWN BY	M. Spadine	3/4/09	SIZE D	SITE CODE SAMPLE	DWG NO. 09-04	REV. N/C
			SCALE: AS SHOWN		